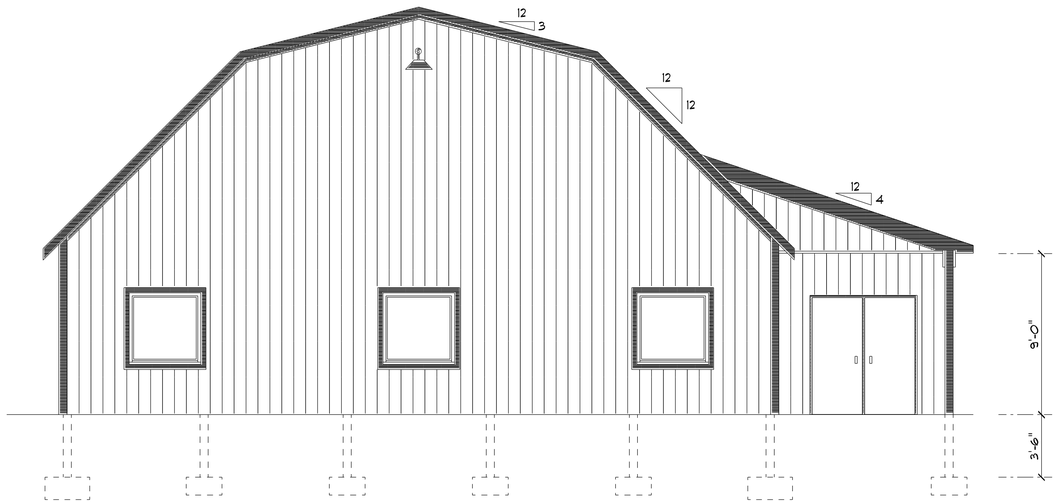

SOUTH ELEVATION

1/4" = 1'-0"

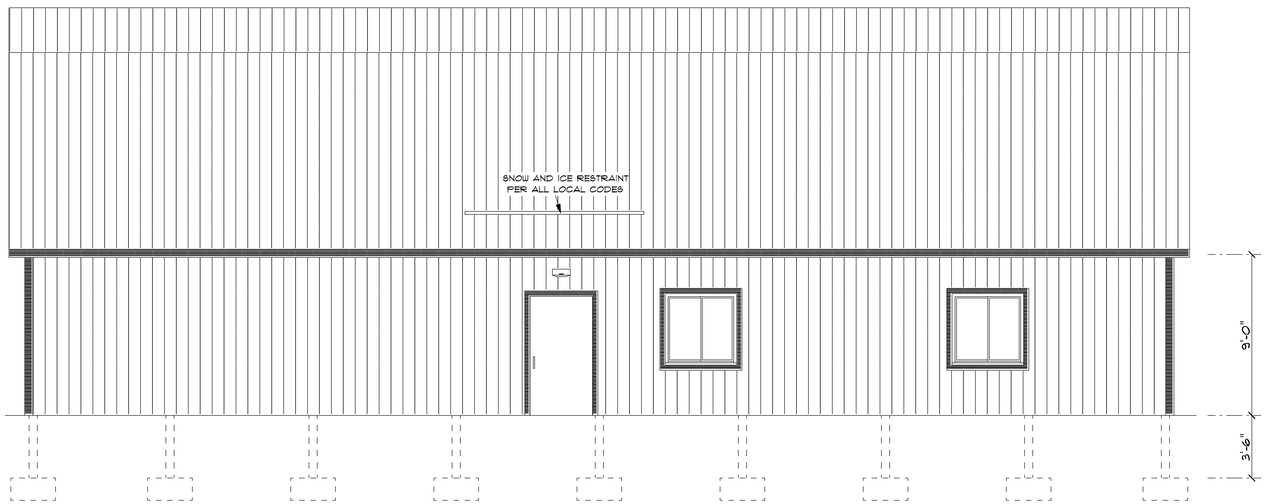

WEST ELEVATION

1/4" = 1'-0"

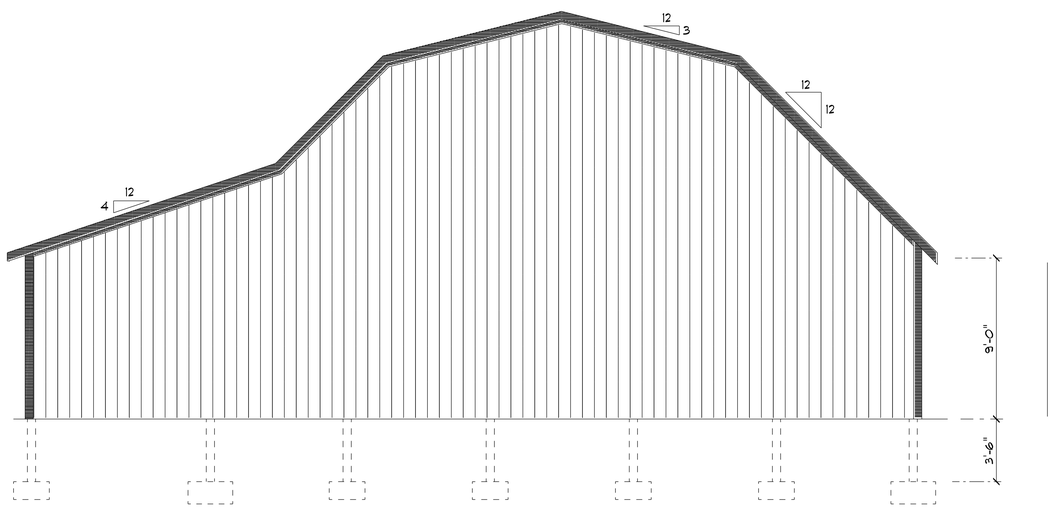

NORTH ELEVATION

1/4" = 1'-0"

EAST ELEVATION

1/4" = 1'-0"

WINFIELD TOWNSHIP HALL

TOTAL SQUARE FOOTAGE: 2,720 SQ. FT.

KL DESIGN
GREENVILLE, MICHIGAN 48838
PHONE: (616) 835-4998

DALE SCHEIERN ARCHITECT
5651 S.GOOD HARBOR TR.
CEDAR, MICHIGAN 49621
PHONE: (231) 499-8171

DWG. #: 407-2635 / SHEET #: 1 OF 3	DRAWN BY: KEVIN L.	DATE: JULY 12, 2023	USE GROUP = A-2	TOTAL ASSEMBLY OCCUPANCY = ? PEOPLE	CONSTRUCTION TYP. = 5B	ADDRESS : AMBLE, MICHIGAN 49329 / PARCEL # 020-107-001-00